PRELIMINARY DESIGN – Southern Section (Phase 3) (Spring–Summer 2017)

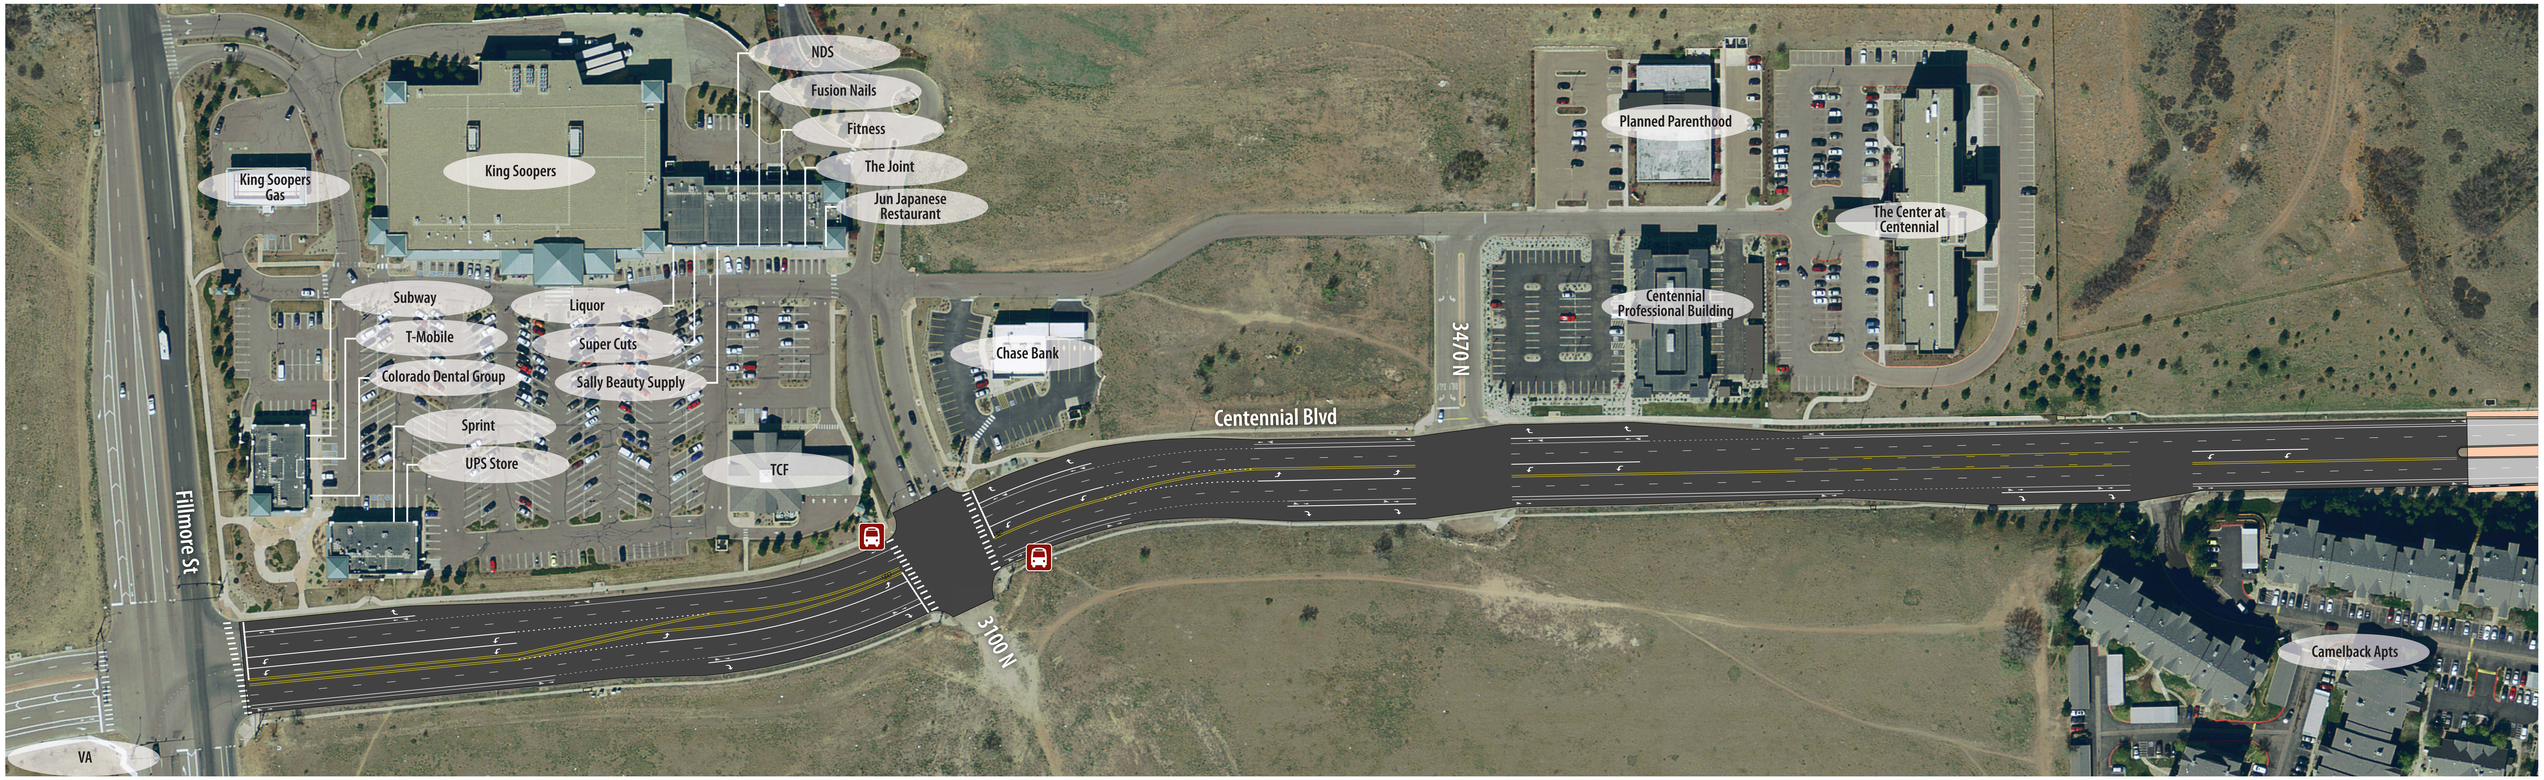

Bus Stop

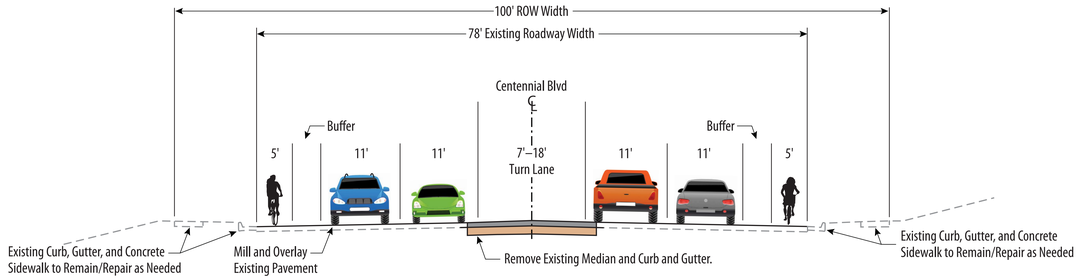

N

CITY OF COLORADO SPRINGS

PPRTA

WILSON & COMPANY